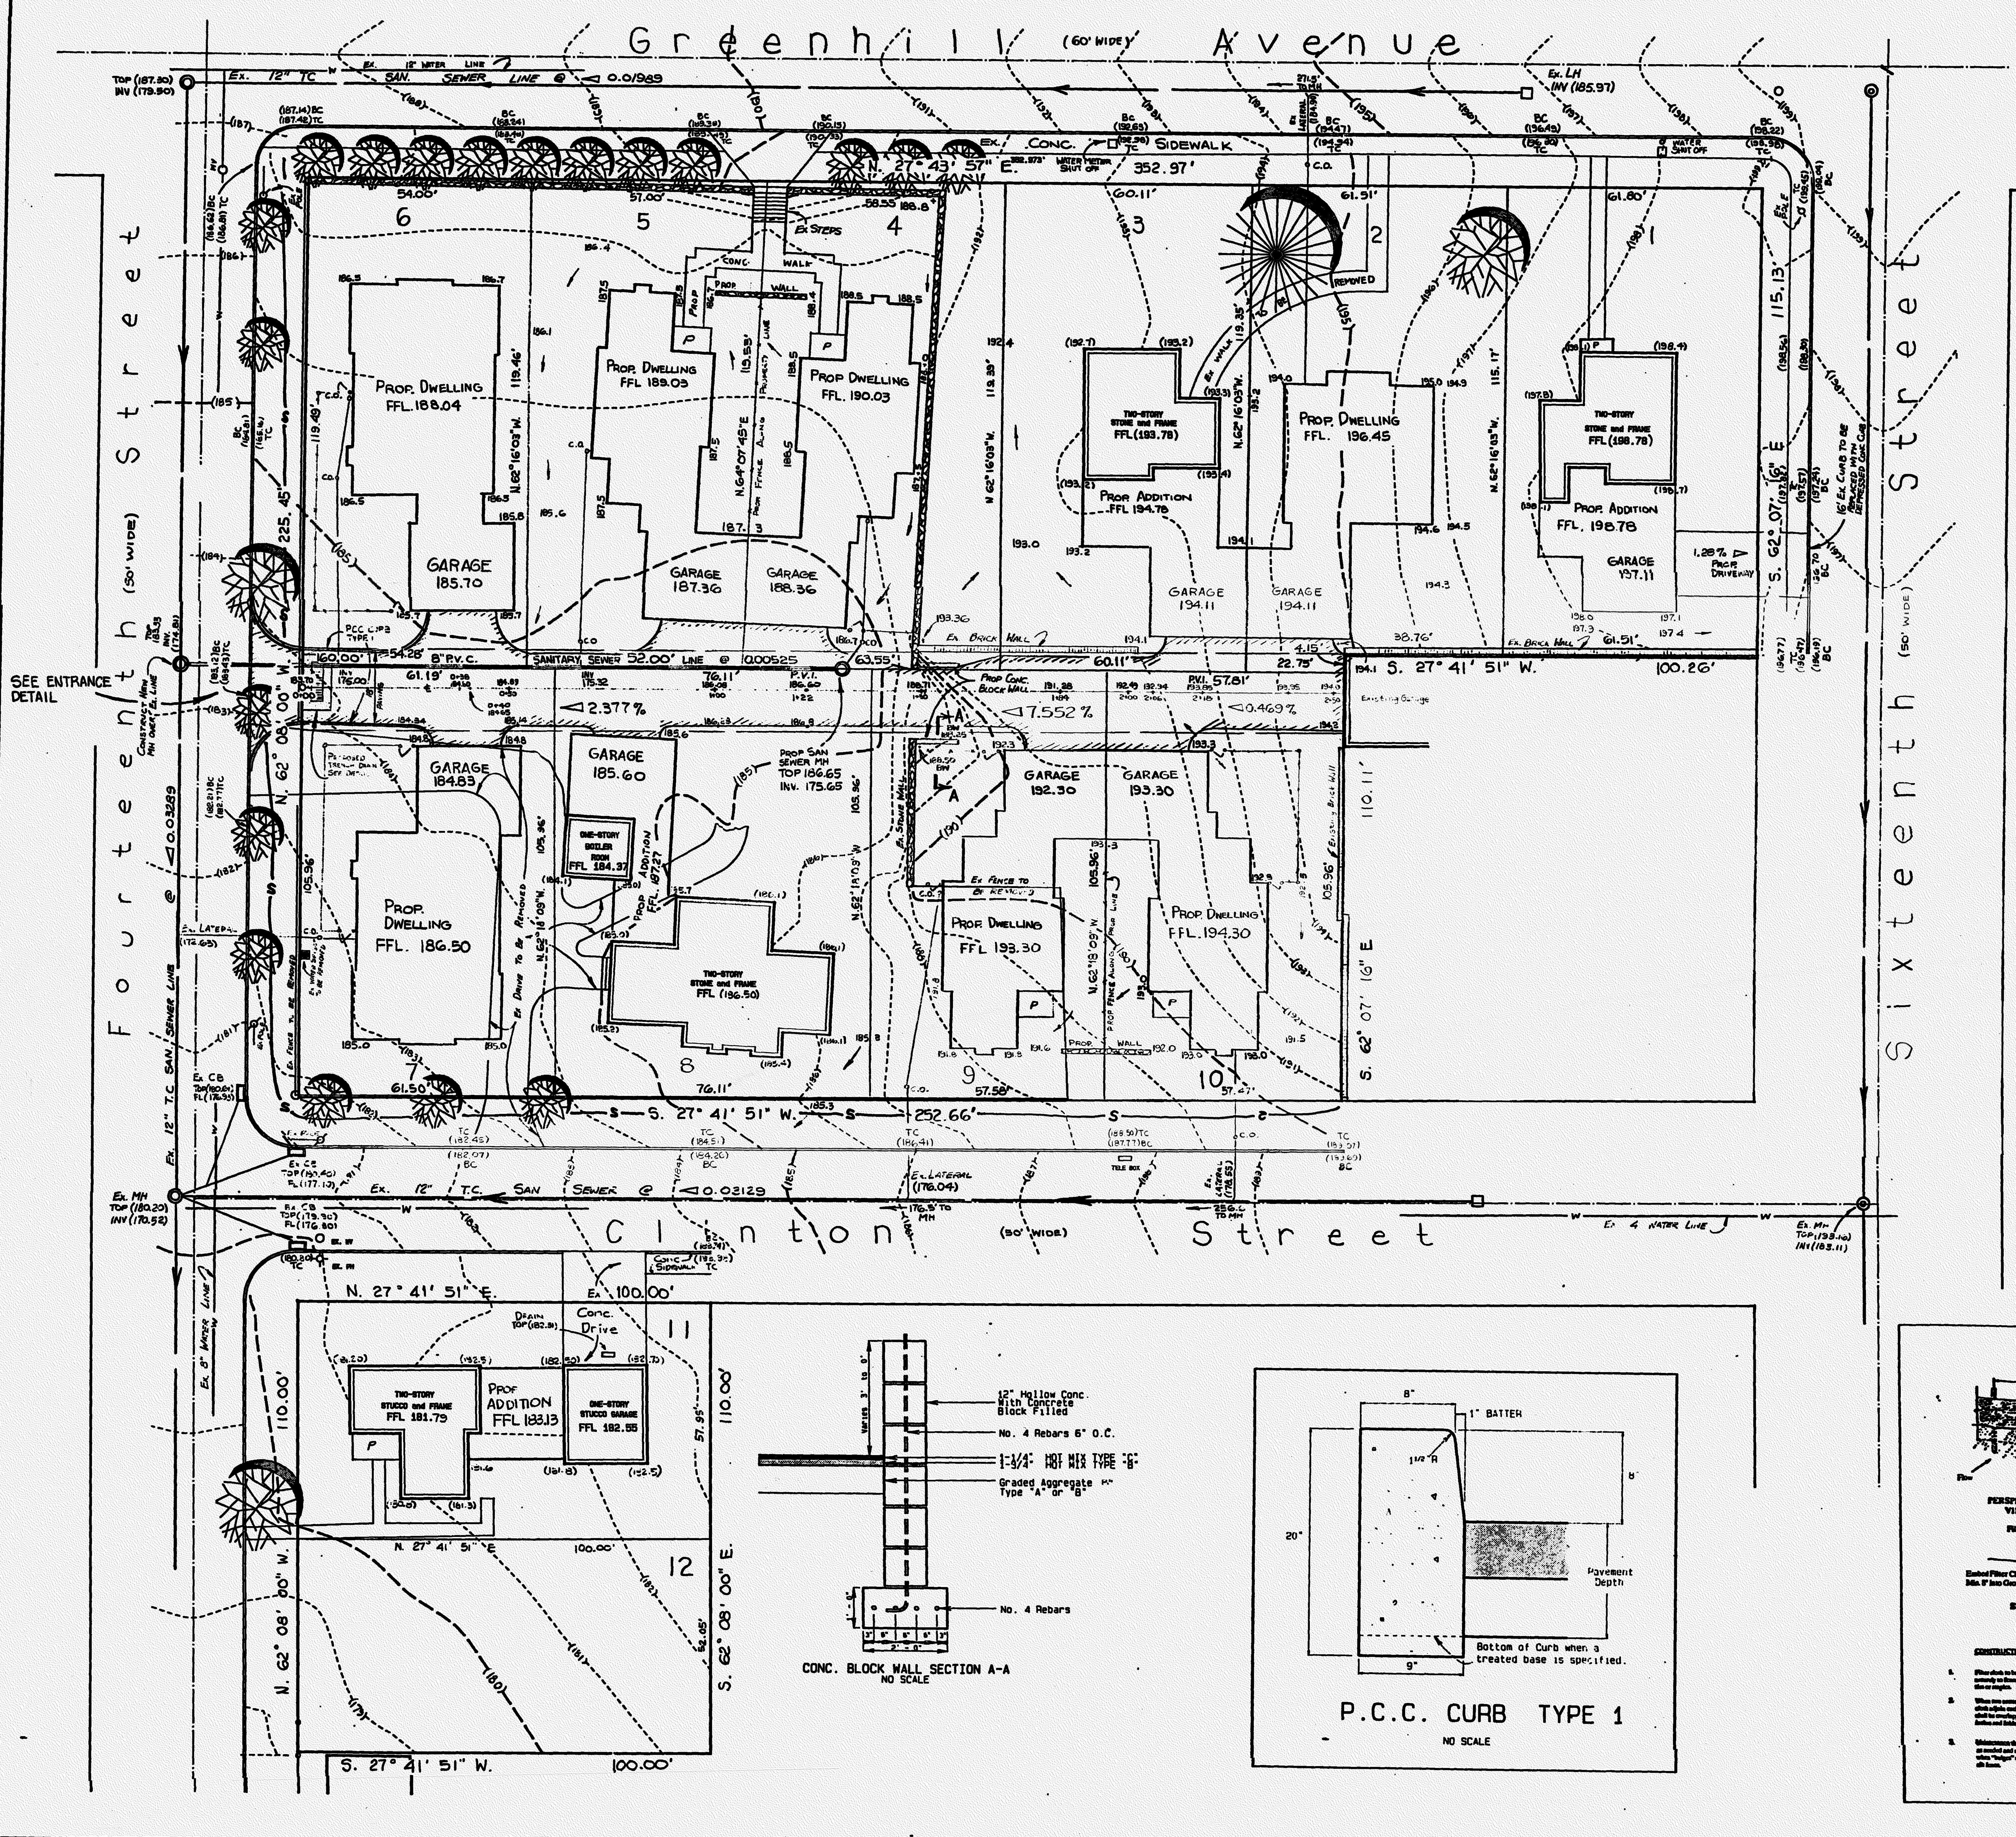

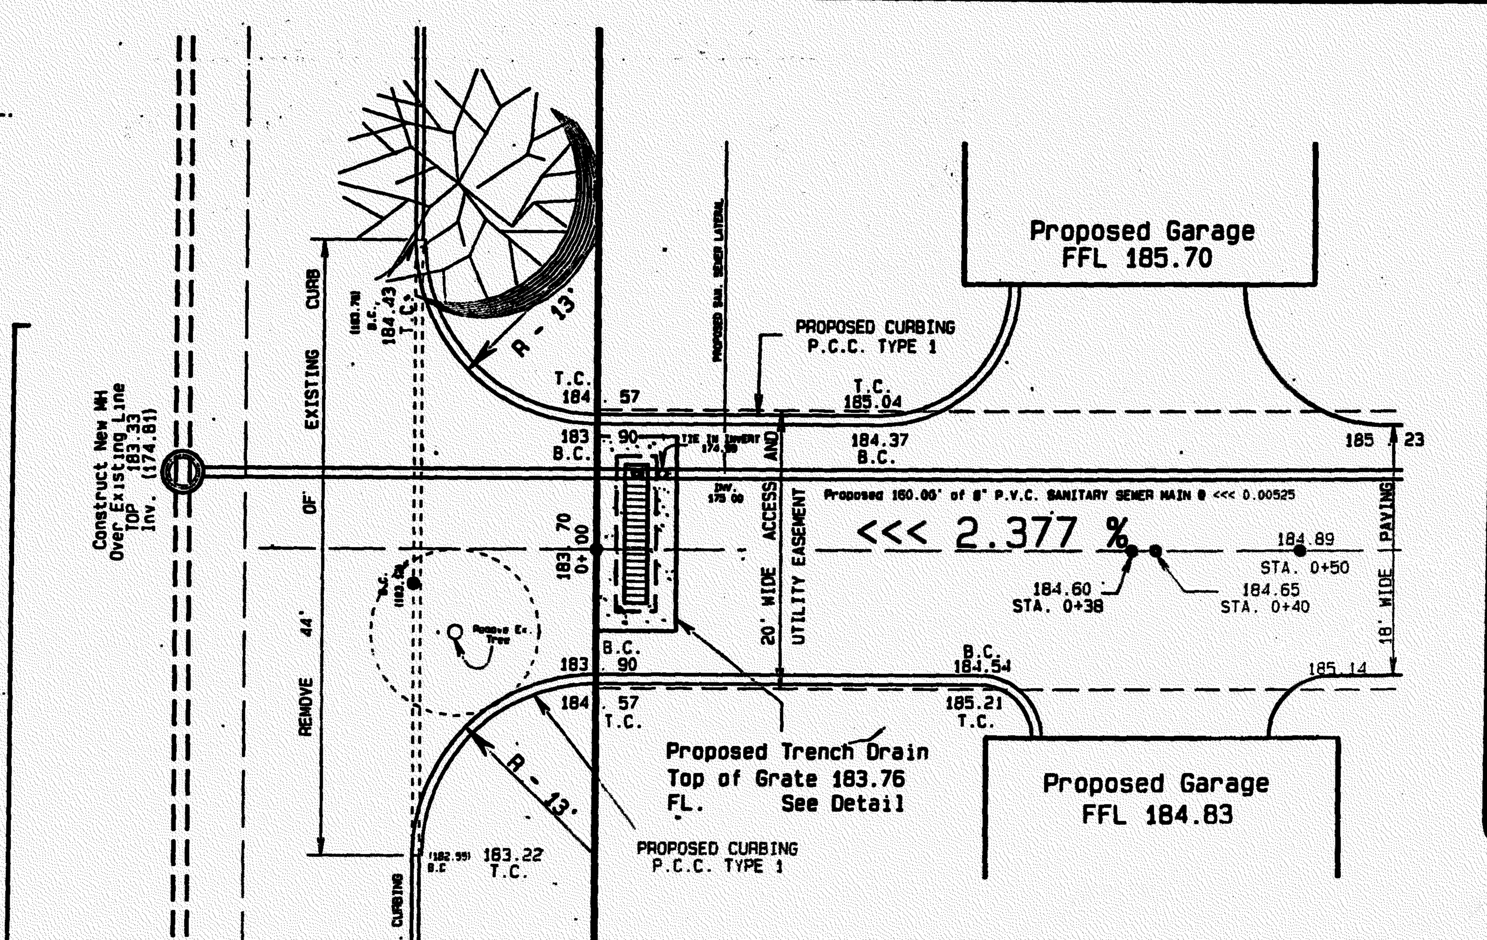

Entrance Detail
Scale: 1" = 10'

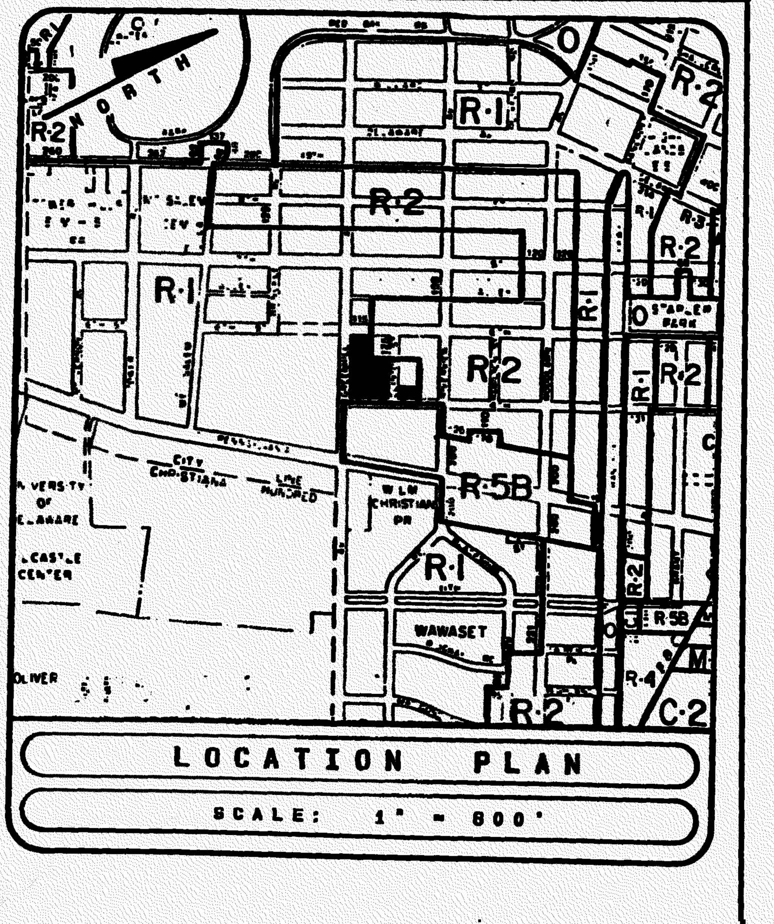

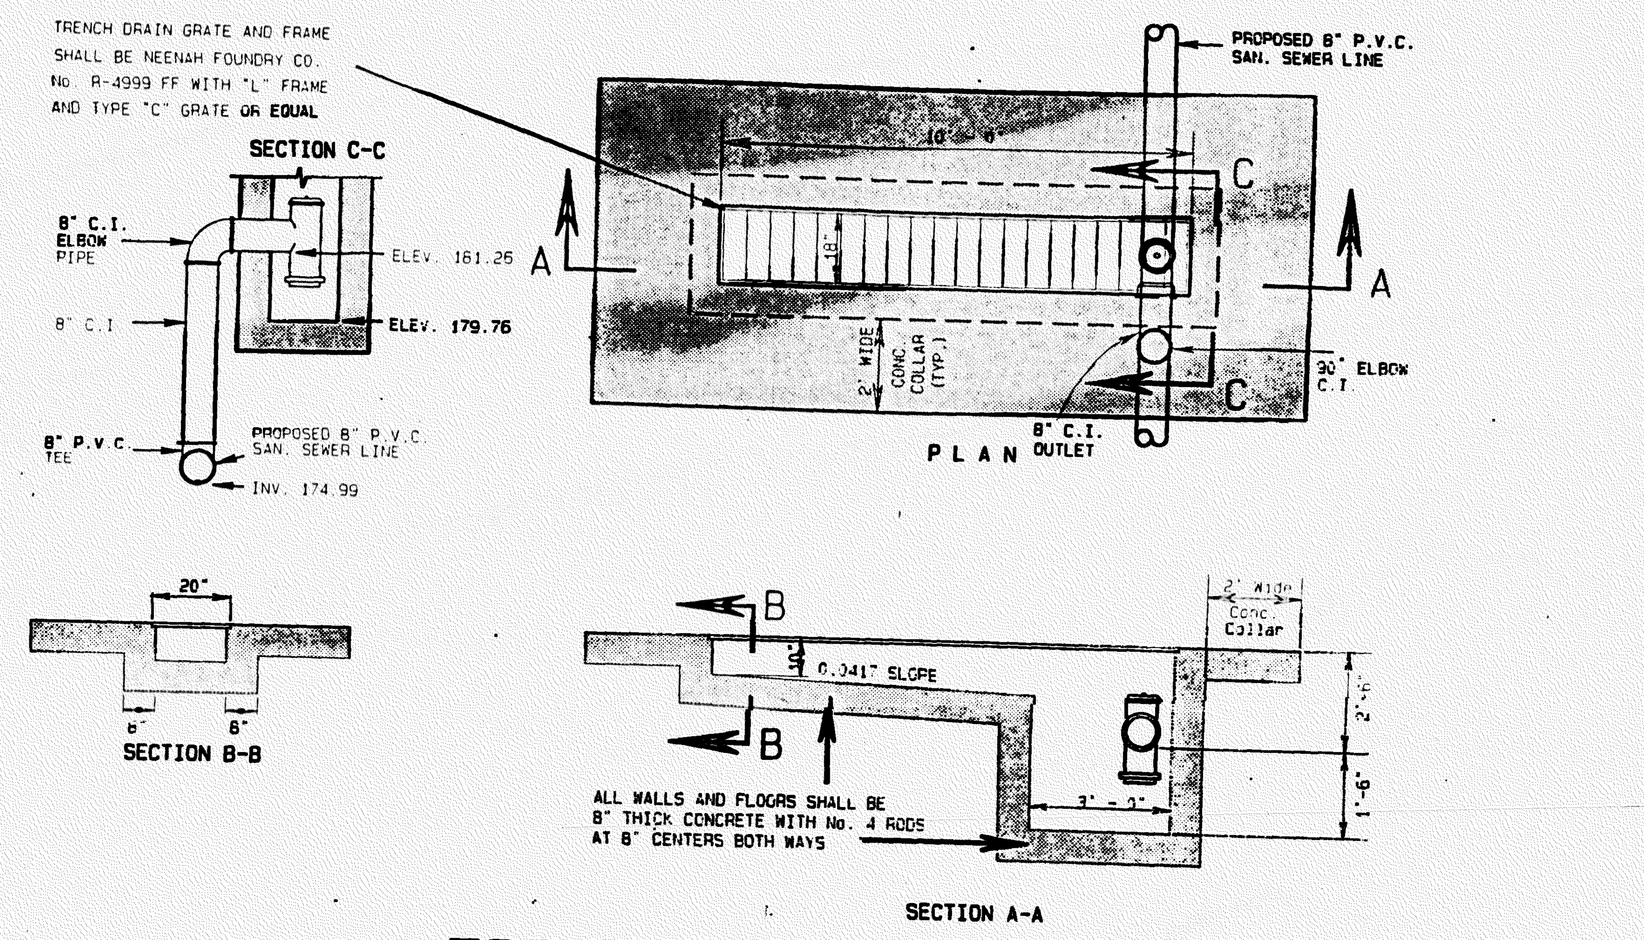

TRENCH DRAIN DETAIL
NO SCALE

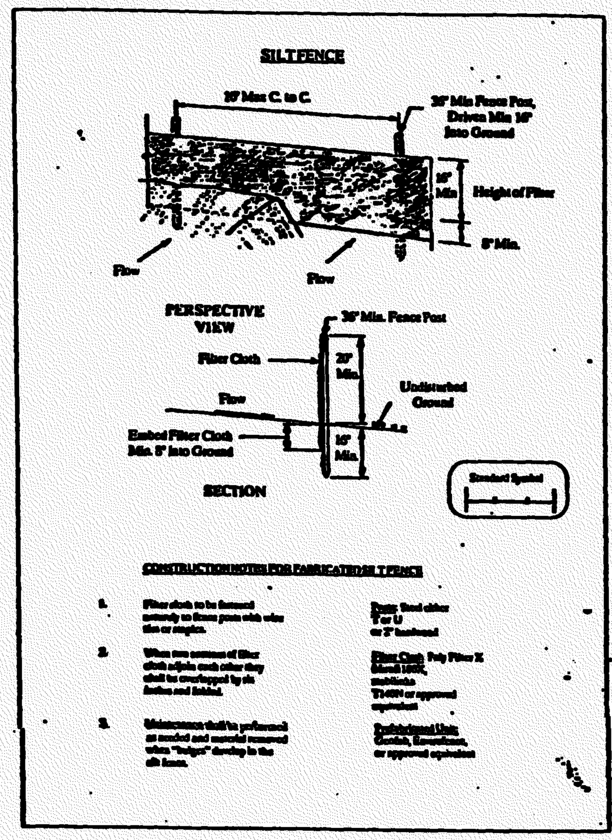

REVISIONS
1. Fe. Trench Drain Est. Aug 3 1992
Sheet 1 of 1

LINES and GRADES PLAN

HRS REAL ESTATE TRUST

Greenhill Avenue / Clinton Street and 14 th Street / 16 th Street

City of Wilmington
New Castle County
Delaware

Scale: 1" = 20' JULY 28, 1992

GRAPHIC SCALE 0 20 40 80

Howard L. Robertson, Inc.
801 Brandywine Boulevard
Wilmington, Delaware